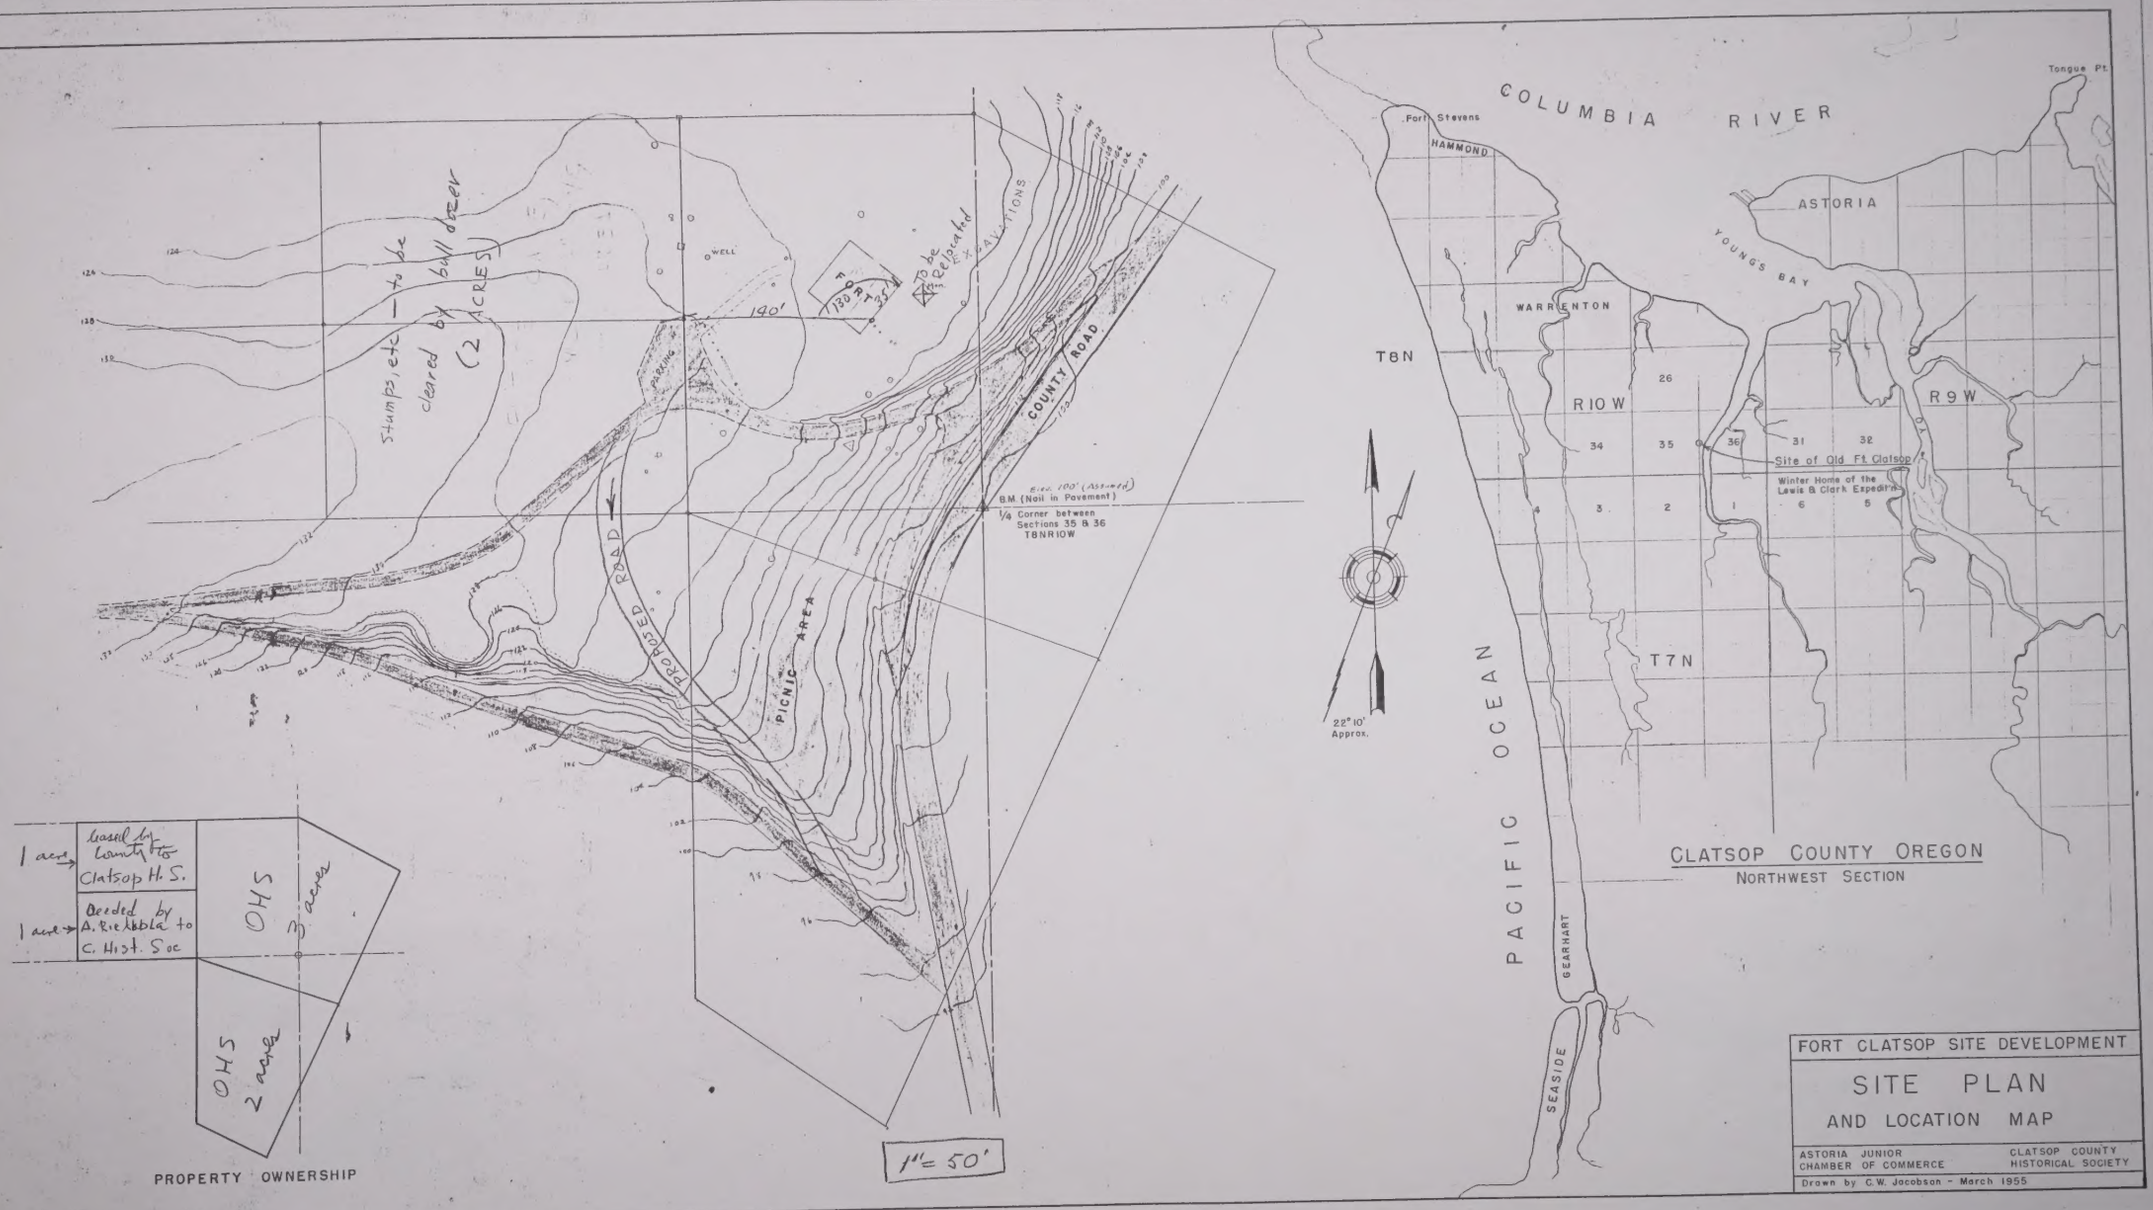

This photoprint is issued by the Clatsop County Historical Society with the understanding that it is not to be reproduced or copied for resale as a photoprint nor used for commercial purposes such as advertising or agency stock. It may be used editorially in any new publication. Credit to Clatsop County Historical Society, NEGATIVE NUMBER CCHS 0136 and to the individual photographer or artist, if named herewith, must accompany any reproduction or display.

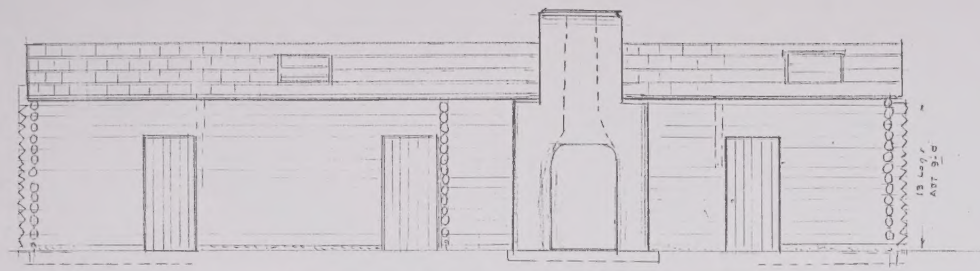

ELEVATION TO COURTYARD. SCALE 1/4"=1'-0"

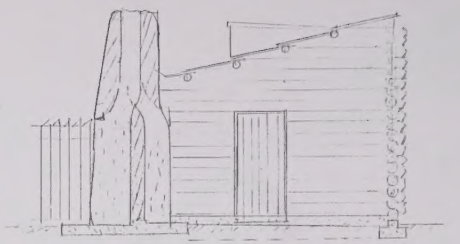

SECTION

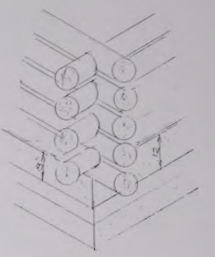

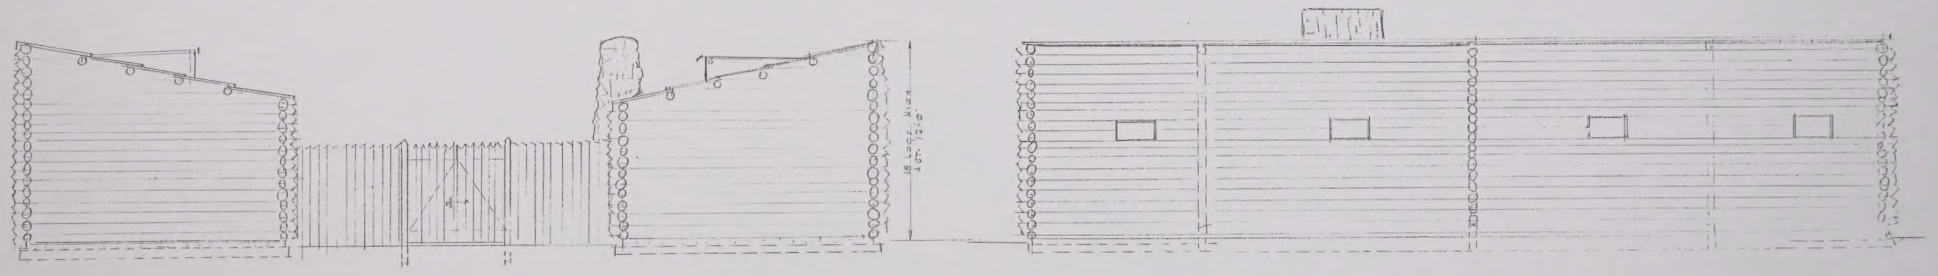

END ELEVATION. SCALE 1/4"=1'-0" SIDE ELEVATION.

REPLICA OF FORT CLATSOP. 1805 - 1955

This photoprint is issued by the Clatsop County Historical Society with the understanding that it is not to be resold or copied for resale as a photograph nor used for commercial purposes such as advertising or agency stock. It may be used editorially in any newspaper or magazine. Credit to Clatsop County Historical Society NEGATIVE NUMBER 05.049.013b and to the individual photographer or artist, if named herewith, must accompany any reproduction or display.

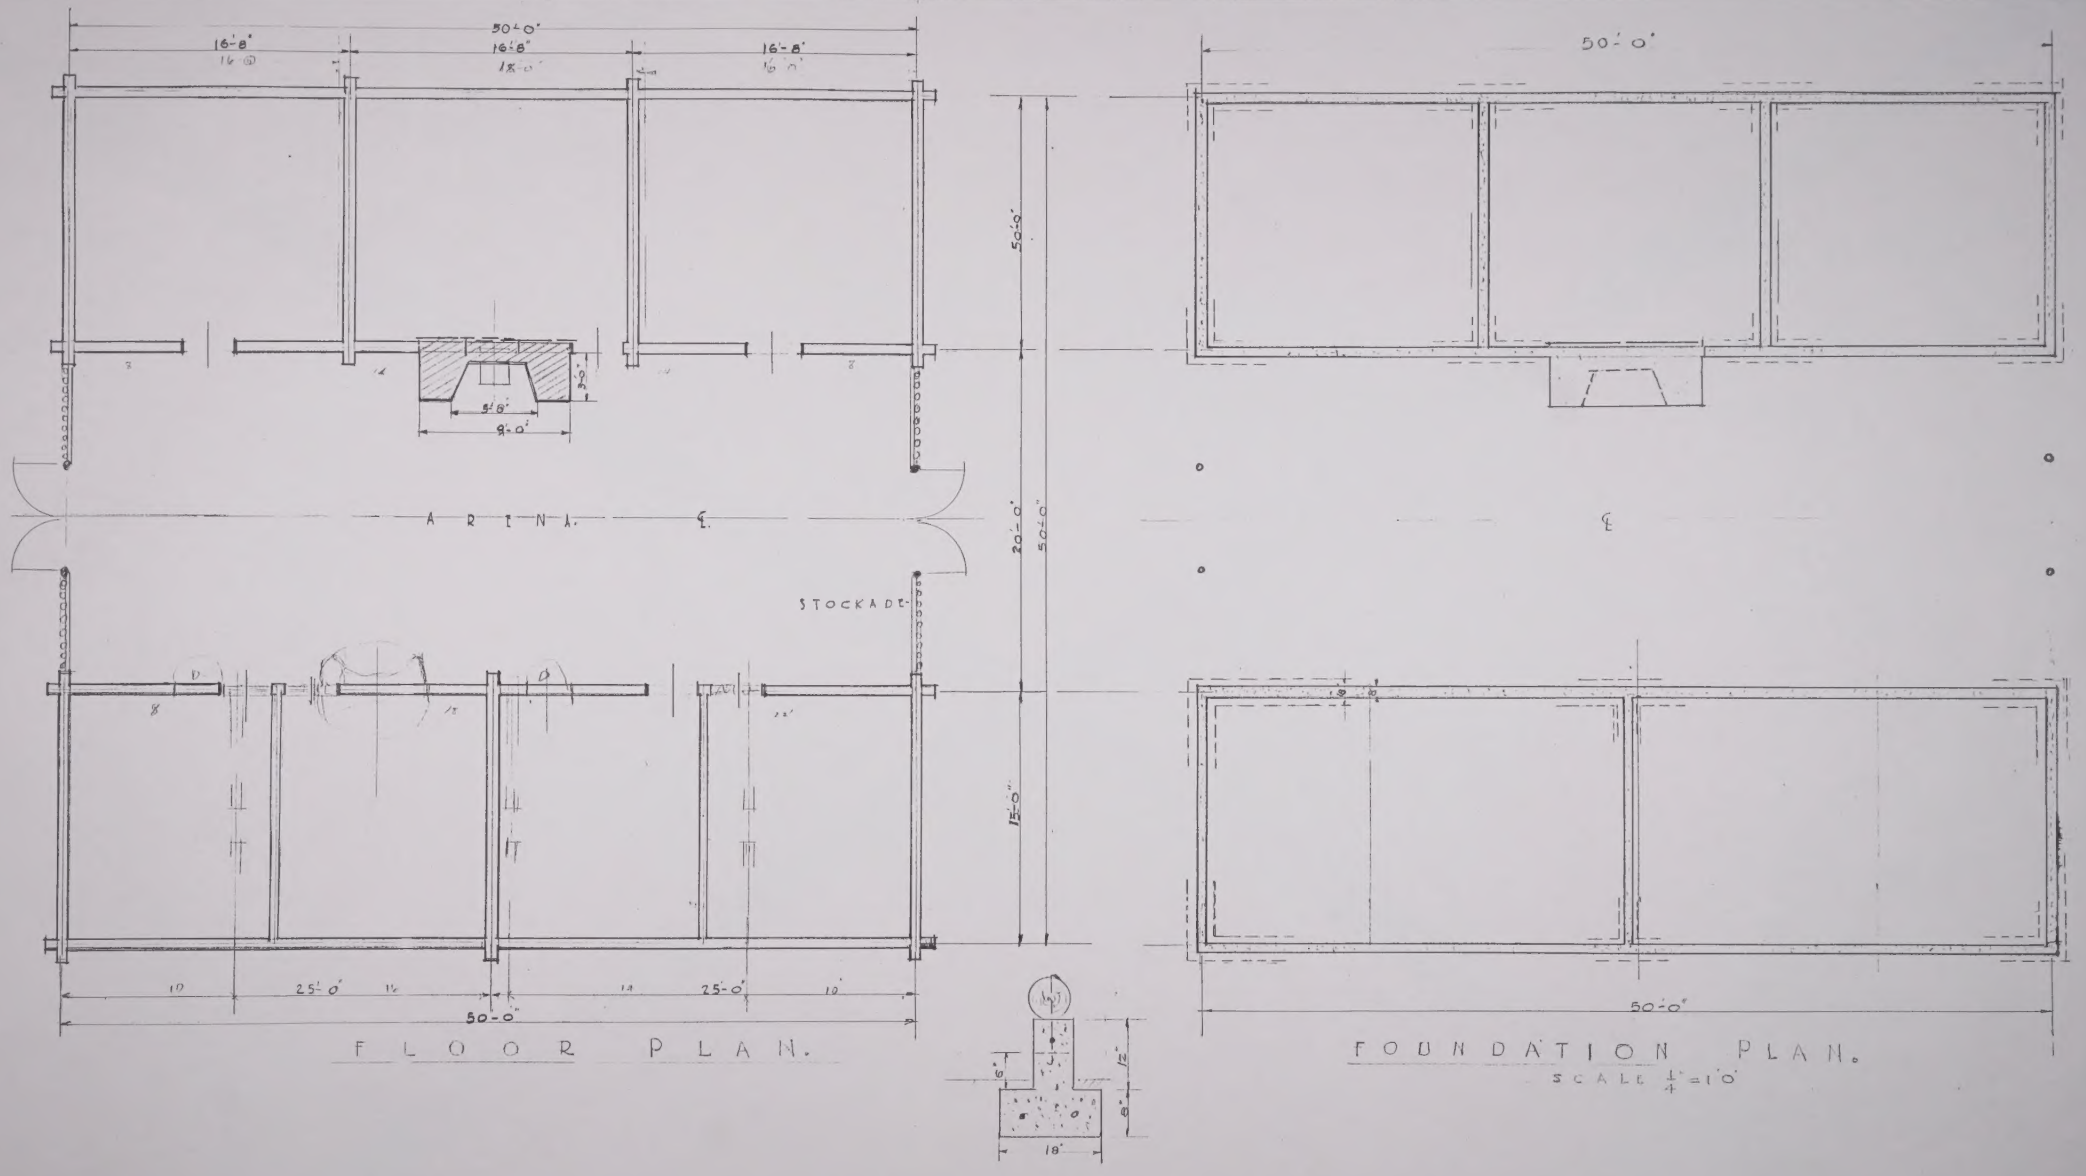

FLOOR PLAN.

FOUNDATION PLAN.

SCALE $\frac{1}{4}$"=1'0"

REPLICA OF FORT CLATSOP. 1805—1955.

DEC. 15-54

This photoprint is issued by the Clatsop County History Society with the understanding that it is not to be reproduced for resale as a photoprint nor used for commercial purposes such as advertising or agency stock. It may be used editorially in any one publication. Credit to Clatsop County History Society, NEGATIVE NUMBER 65.049.013e and to the individual photographer or artist, if named herewith, must accompany any reproduction or display.

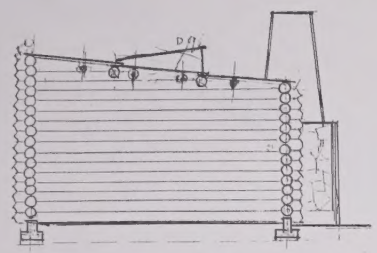

SECTION

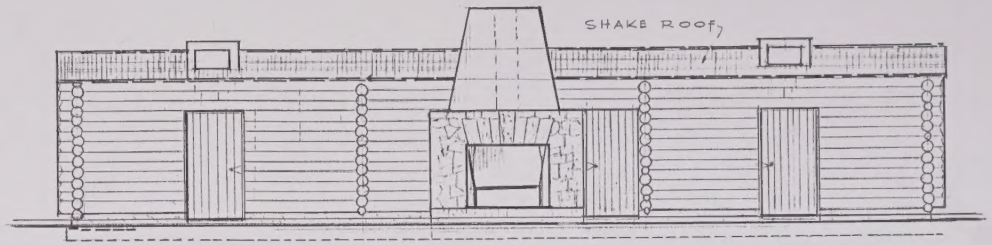

ELEVATION TO ARENA

1/4" = 1'-0"

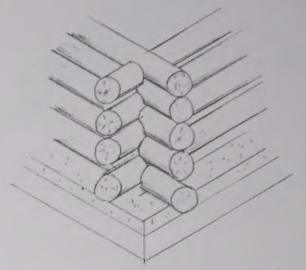

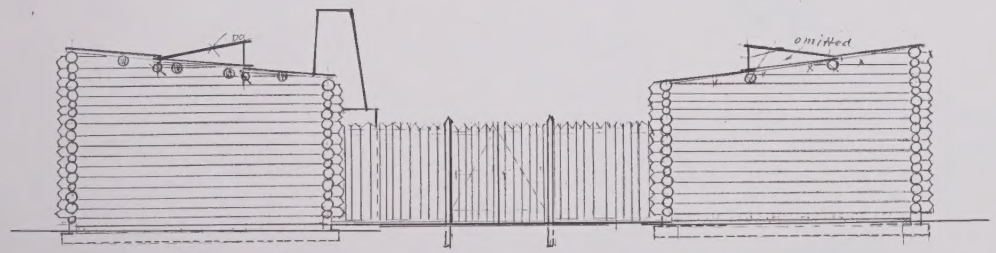

END ELEVATION

1/4" = 1'-0"

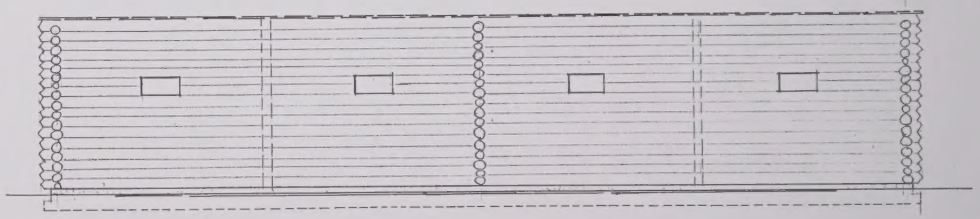

SIDE ELEVATION

1805 - 1955

REPLICA OF FORT CLATSOP, 1805 - 1955

This photoprint is issued by the Clatsop County Historical Society with the understanding that it is not to be resold or copied for resale as a photoprint, or used for commercial purposes such as advertising or agency stock. It may be used editorially in any one publication. Credit to Clatsop County Historical Society, NEGATIVE NUMBER 05.049.013d and to the individual photographer or artist, if named herewith, must accompany any reproduction or display.

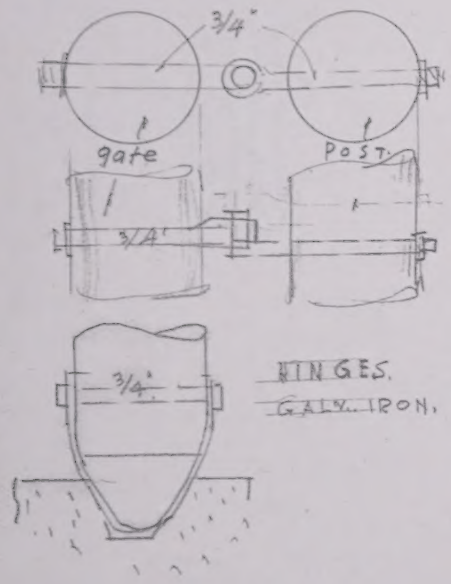

HINGES.
GALV. IRON.

NOTE: NAILS & BOAT SPIKES TO BE GALV.

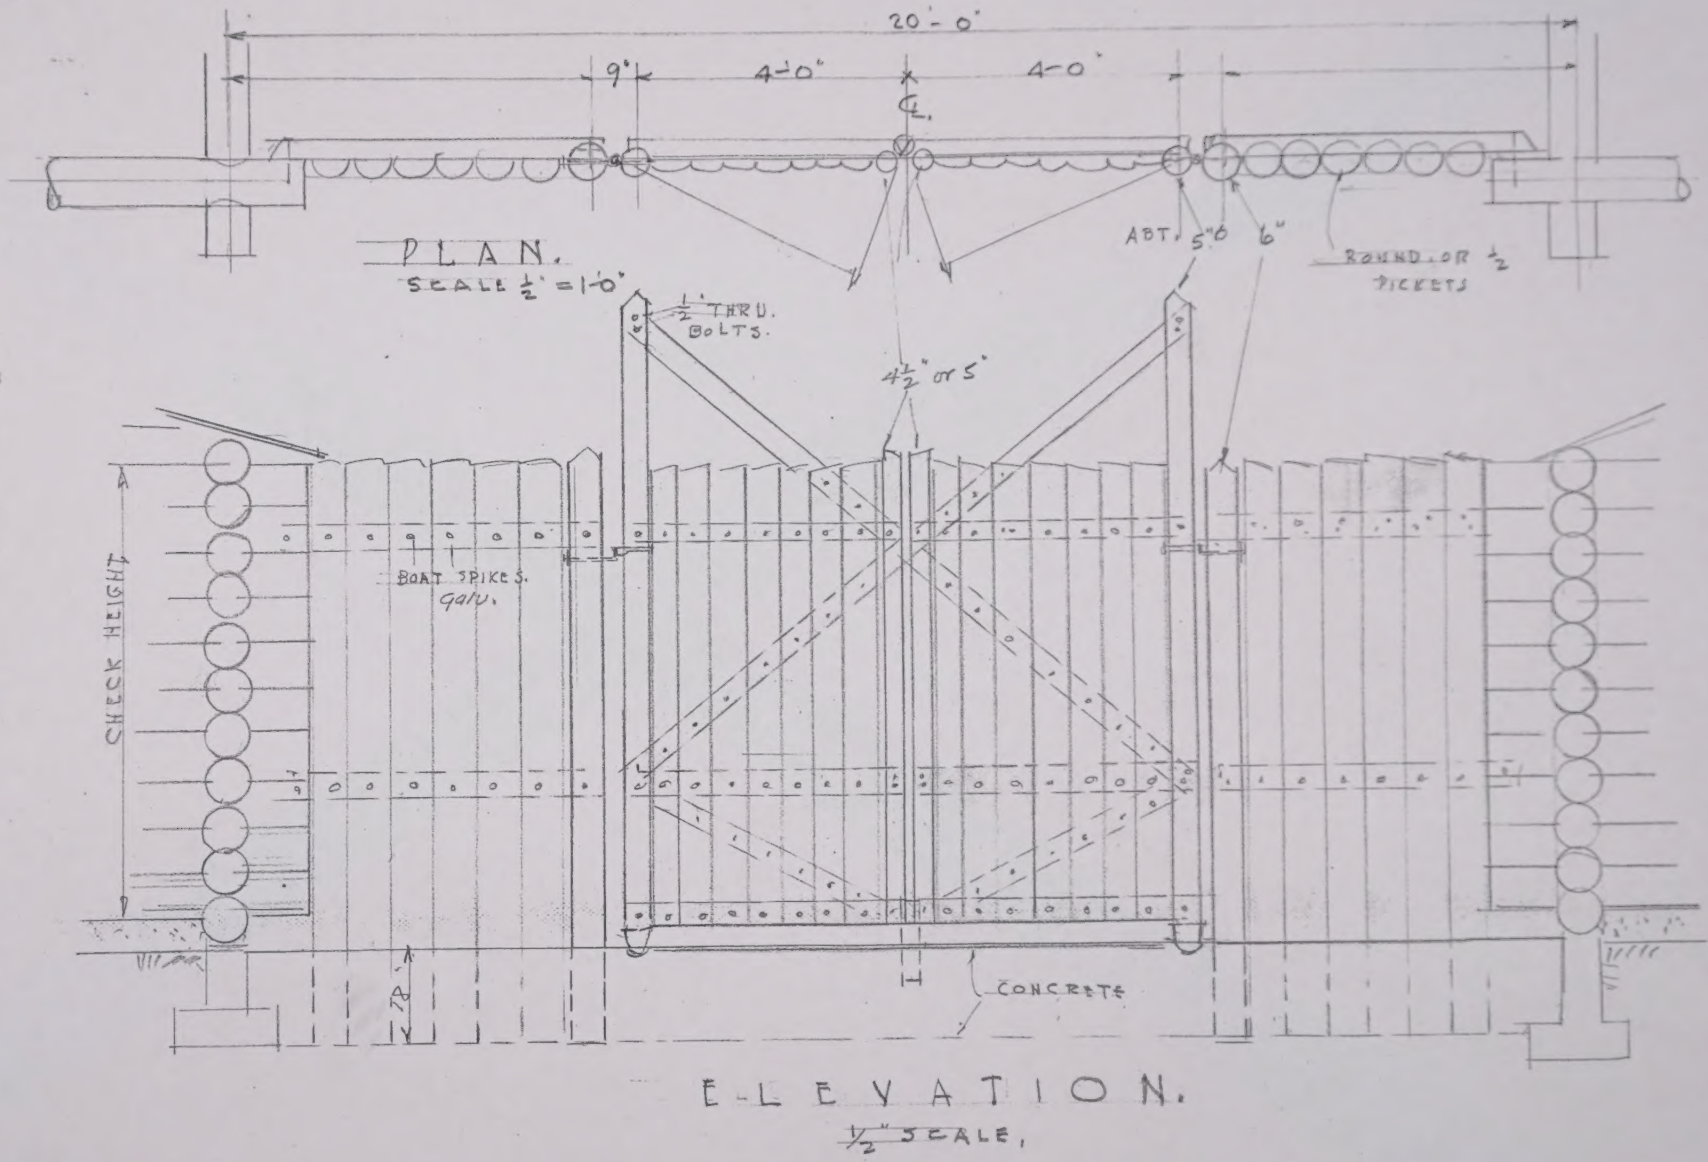

E-L E V A T I O N.
½" SCALE.

GATES IN PALISADE - FORT CLATSOP.

ASTORIA, ORE. 6/28-1955

H.E. Hicks, arch

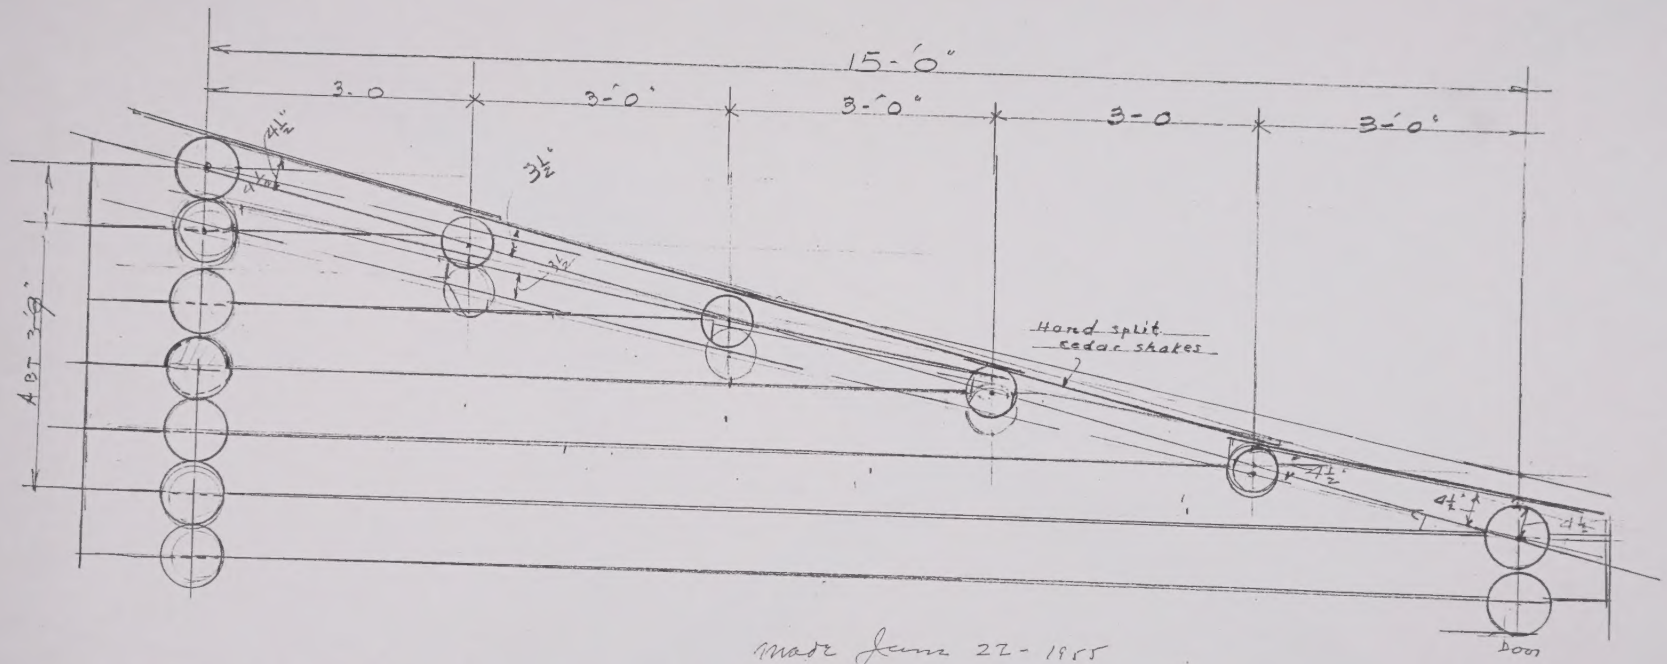

Made June 22-1955

FT. CLATSOP FILE

This photoprint is issued by the Clatsop County Historical Society with the understanding that it is not to be resold or copied for resale as a photoprint nor used for commercial purposes such as advertising or agency stock. It may be used editorially in any one publication. Credit to Clatsop County Historical Society
NEGATIVE NUMBER 05.049.013f
and to the individual photographer or artist, if named herewith, must accompany any reproduction or display.

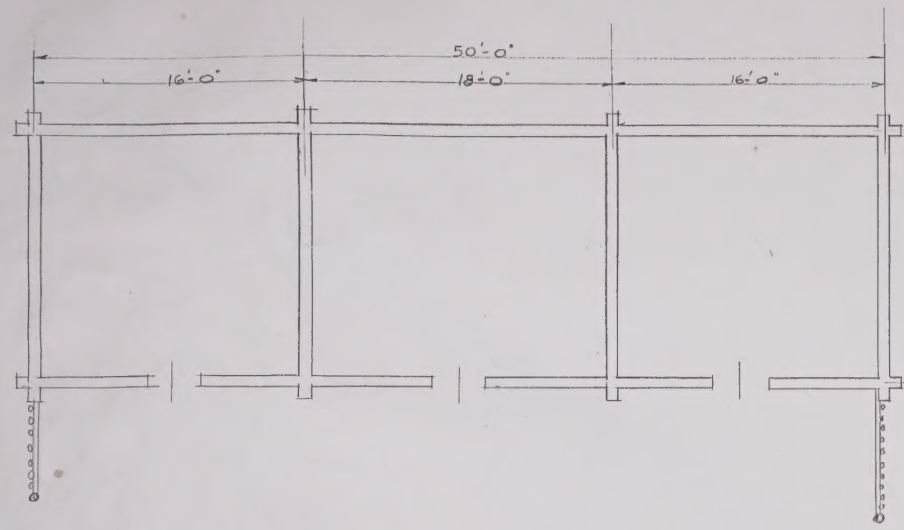

FLOOR PLAN.

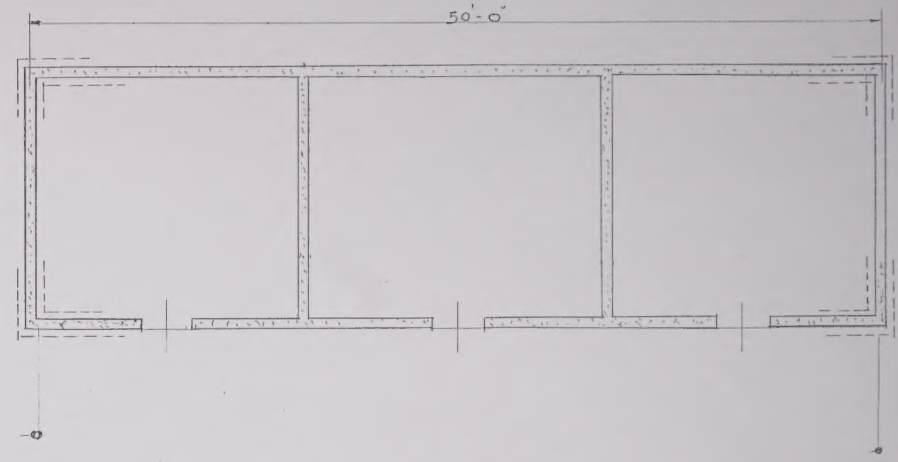

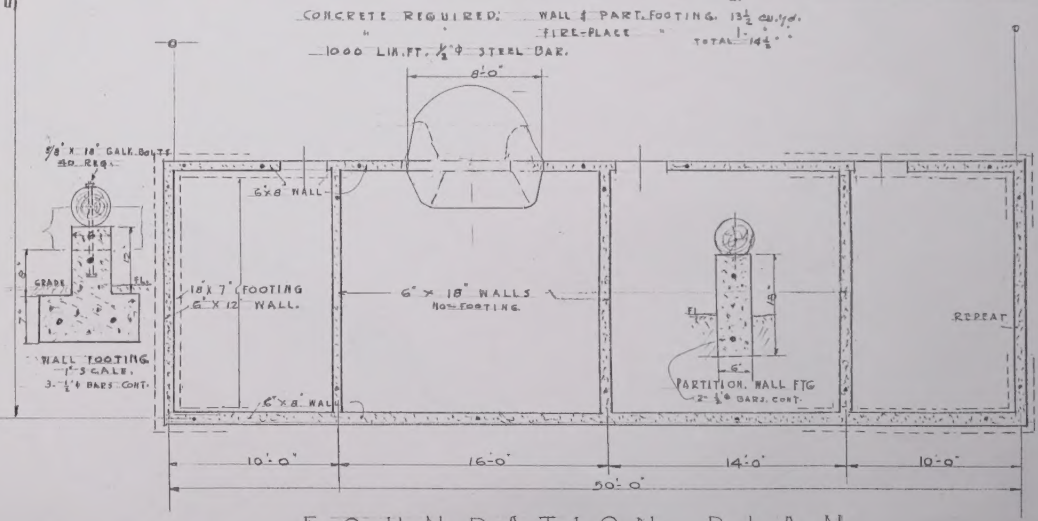

FOUNDATION PLAN.

REPLICA OF FORT CLATSOP. 1805 – 1955

This photoprint is issued by the Clatsop County Historical Society with the understanding that it is not to be resold or copied for resale as a photoprint nor used for commercial purposes such as advertising or agency stock. It may be used editorially in any one publication. Credit to Clatsop County Historical Society
NEGATIVE NUMBER 05.049.039
and to the individual photographer or artist if named herewith, must accompany any reproduction or display.